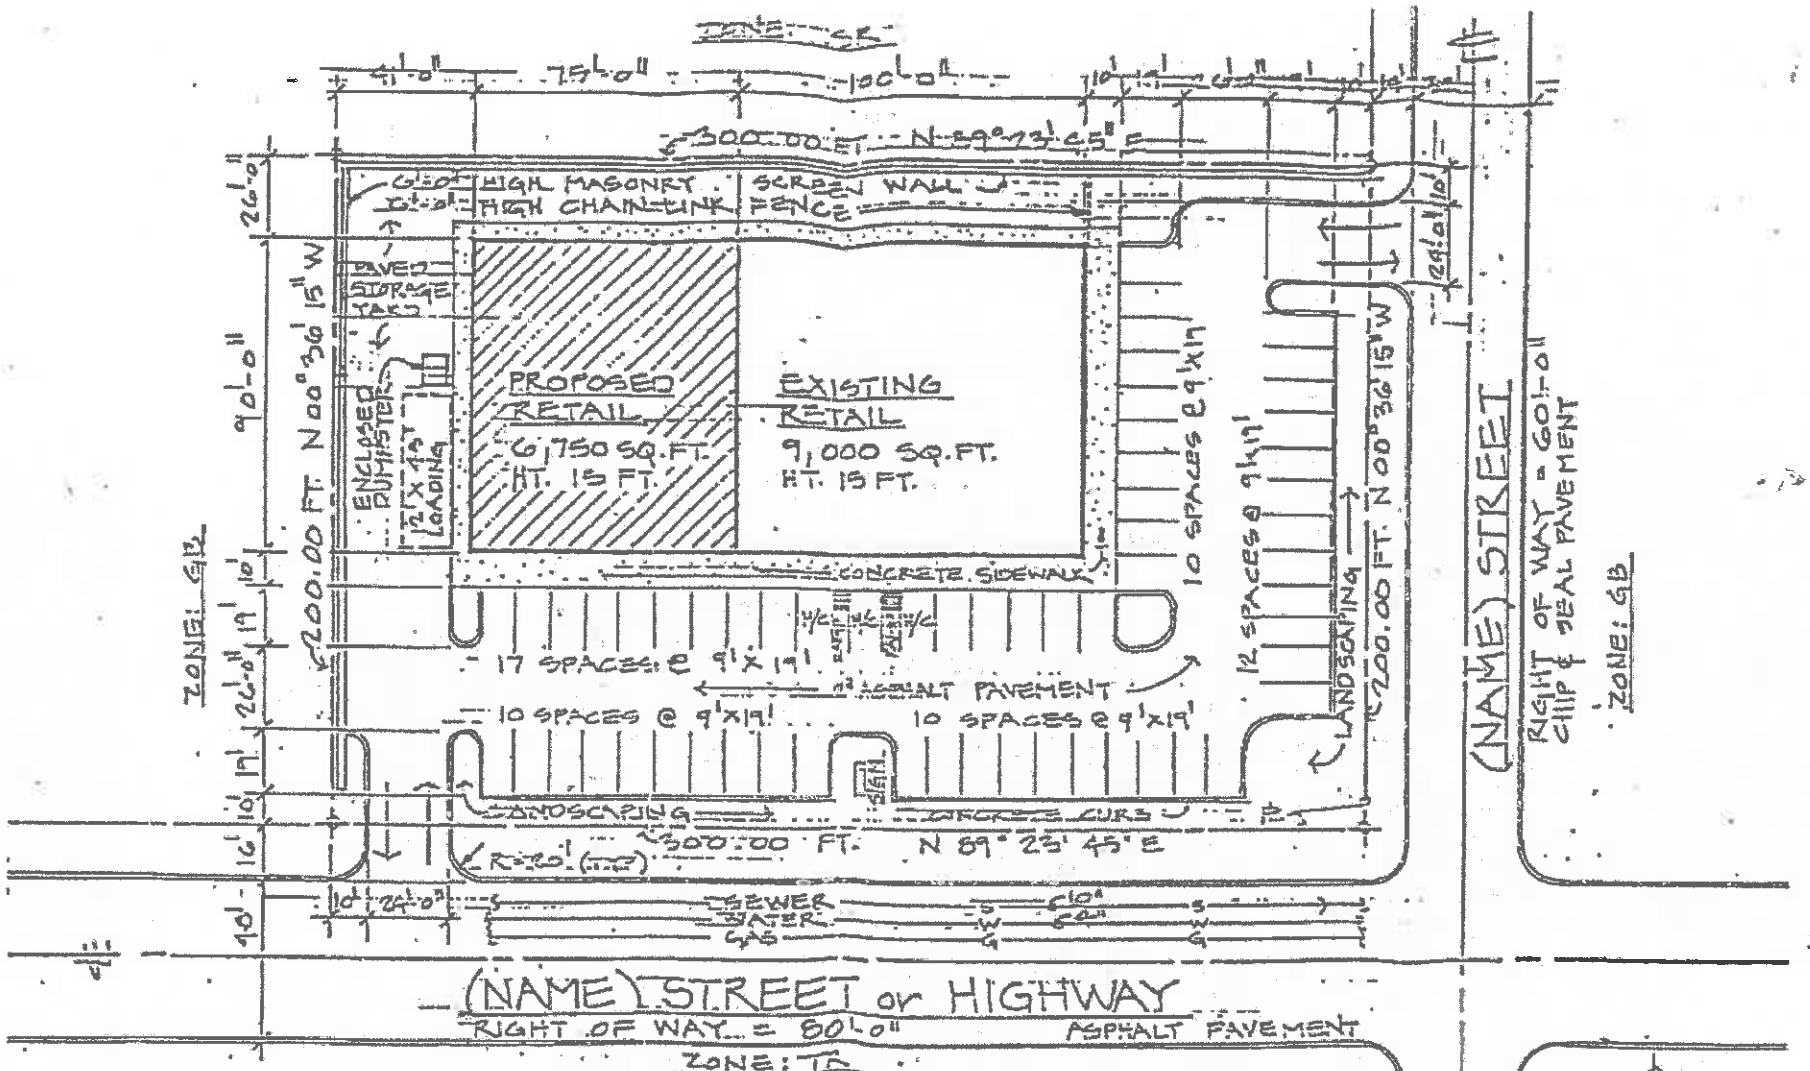

ZONE: GB GENERAL BUSINESS

SITE AREA: 60,000 SQ.FT. (1.38 ACRES)

LEGAL DESCRIPTION: LOT 100, SAN PEDRO ESTATES, BOOK 5 of MAPS, PAGE 50 COCHISE COUNTY, AZ

PARCEL NO. 02-105-20-146

SAMPLE SITE PLAN